HEADS OF STATE	SET	DESCRIPTION	DATE	SCALE	GRID LOADING :	15,000KG PER ARCH
	AIR FORCE ONE	SFX STAGE PLAN FOR 072 AFI - MEGANOVA A - LX	13. 03. 2023	SCALE - 1 :100 PRINTED @ A0 NB ELEVATIONS AT 1:200	FLOOR LOADING :	50 KN PER METRE SQ

DWG# 305A-072

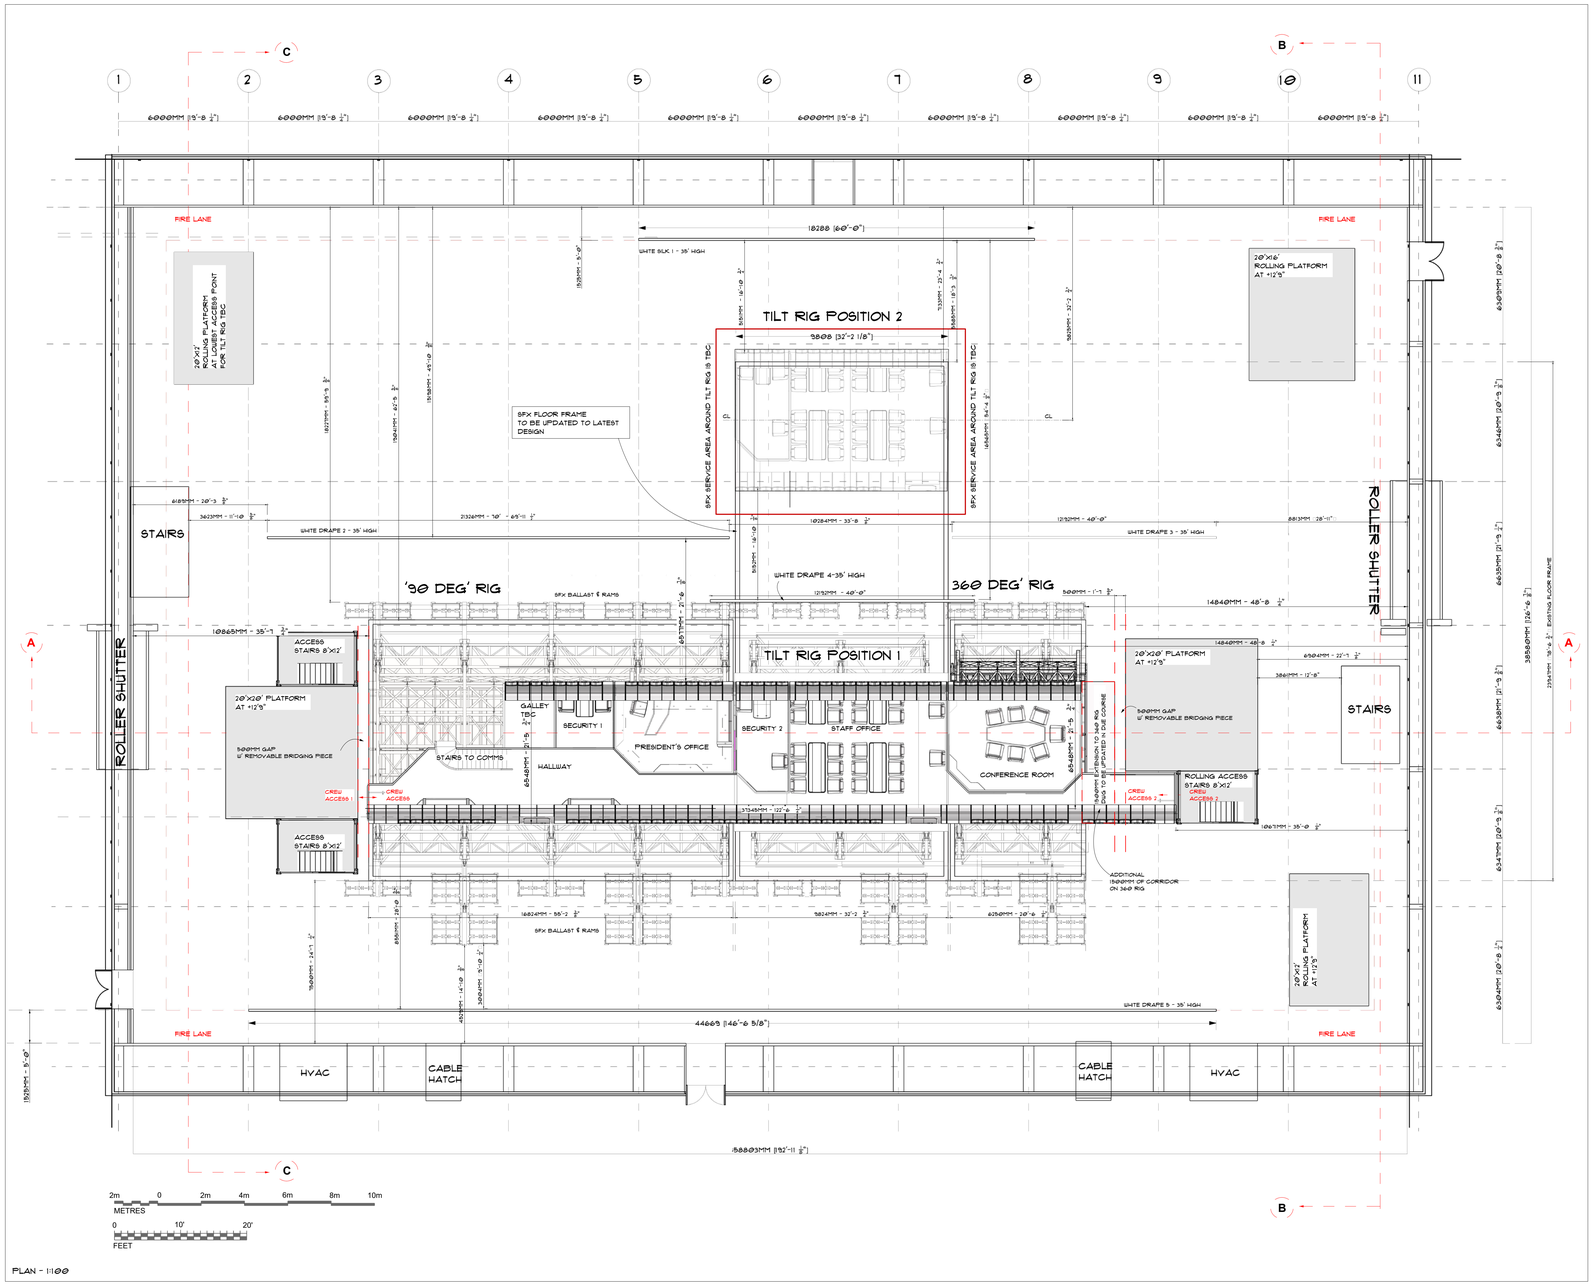

PLAN - 1:100

N.B TILT RIG ANGLED POSITION IS AN INITIAL ESTIMATE - 30 DEGREES WITH A CENTRAL PIVOT POINT AT FLOOR LEVEL

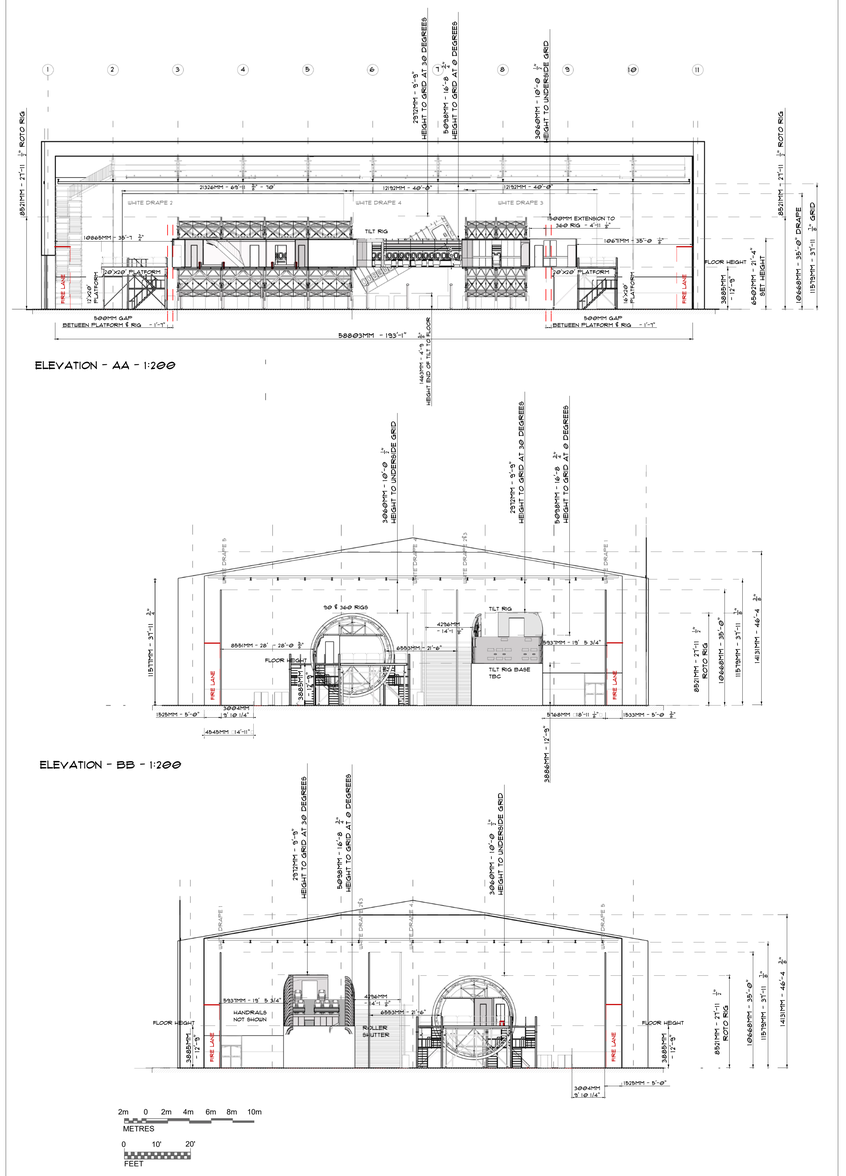

ELEVATION - AA - 1:200

ELEVATION - BB - 1:200

ELEVATION - CC - 1:200

HEADS OF STATE	SET: 072 -AFI COMPLETE	
	DETAIL: SFX STAGE PLAN MEGANOVA 'A' - LX	
	DIRECTOR: ILYA NAISHULLER	
	PRODUCTION DESIGNER: NIALL MORONEY	
LOCATIONS / STAGE: LONGCROSS STUDIOS - MEGANOVA A	SCALE: 1:100 & 1:200	
DRAWN BY: DAVID UEARE / DATE ISSUED: 20 02 23	REVISED: 13 03 23	

X	CONST MANAGER		PROPS		DIRECTOR		GREENS
X	CARPENTERS		PROP MAKING	X	PRODUCTION	X	HEALTH & SAFETY
X	PLASTERERS	X	DRAPES	X	CAMERA		PREVIS
	PAINTERS	X	LIGHTING	X	STAGE HANDS		
X	METAL	X	RIGGERS		SIGNWRITER		
	SCULPTORS	X	PRACTICAL SFX		ACTION VEHICLES		
X	SET DEC	X	VFX		LOCATIONS		
	GRAPHICS	X	STUNTS		SCENIC ARTISTS		

SUP AD APPROVAL: SET #: 072 DWG #: 305A

PLAN