HEADS OF STATE	SET	DESCRIPTION	STAGE / LOCATION	DATE	SCALE
	AIR FORCE 1 - 072	SWOOP HEADERS	LONGCROSS - STAGE A	04. 04. 2023	SCALE - 1 :20 & 1:50 - PRINTED @ A0

DWG# 317-072

NOTES:
ACCOMPANYING THIS DRAWING IS
1. CNC FILE FOR SWOOPS X 6
2. FS PRINTS FOR MANUAL CUTTING

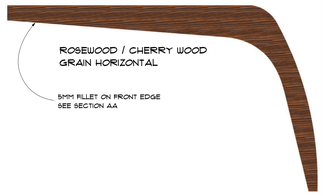

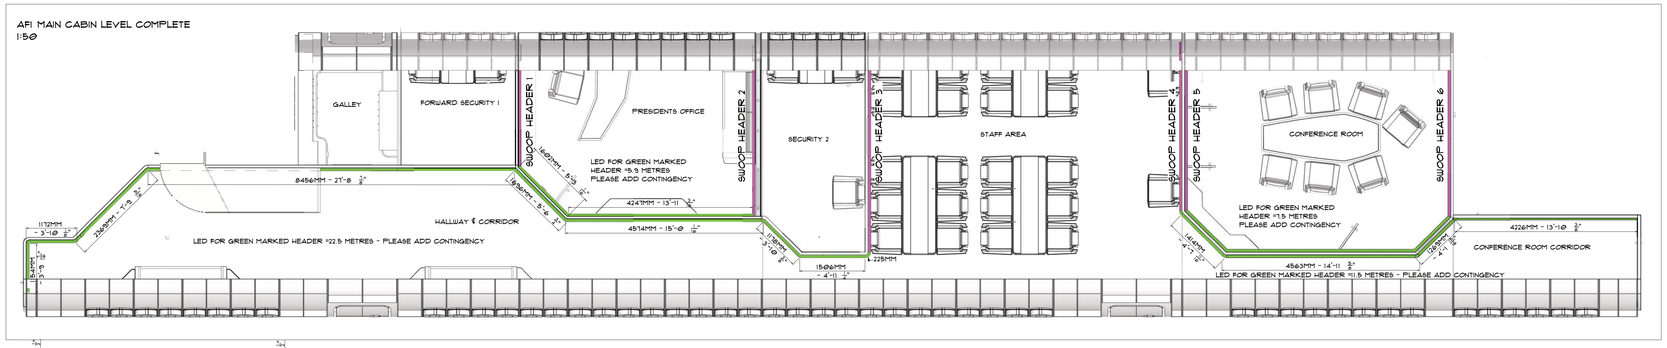

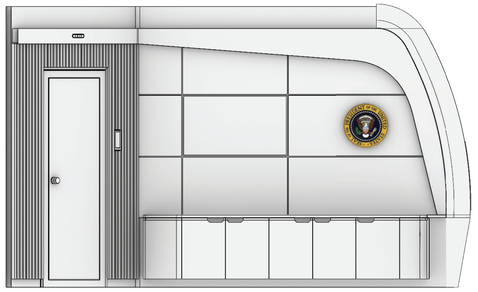

SWOOP HEADER 1 - 1:20 - PRESIDENT'S OFFICE FORWARD VIEW

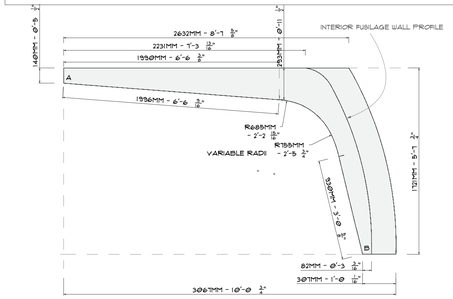

CHORD DISTANCE A-B FOR LED *3750MM

SWOOP HEADER 1 - 1:20

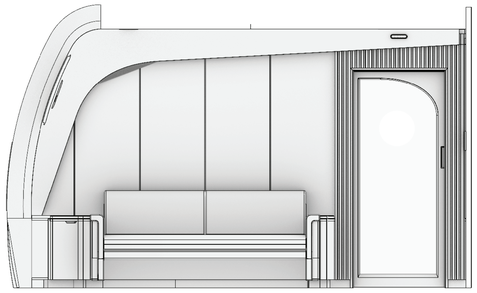

SWOOP HEADER 2 - 1:20 - PRESIDENTS OFFICE REAR VIEW

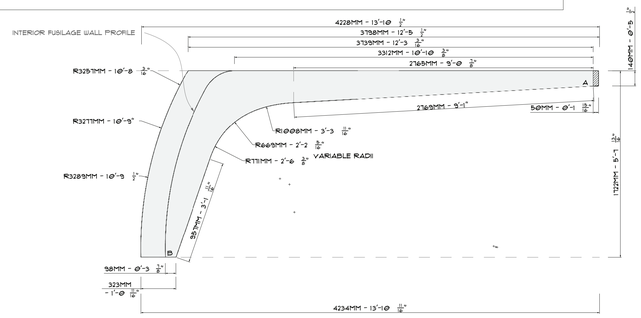

CHORD DISTANCE A-B FOR LED *4725MM

SWOOP HEADER 2 - 1:20

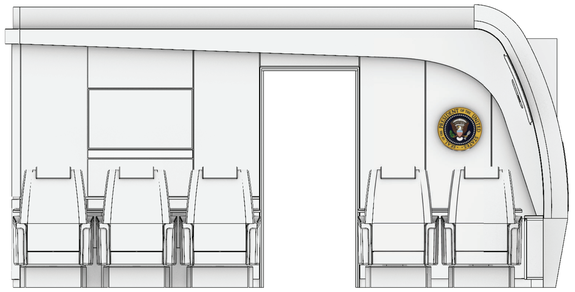

SWOOP HEADER 3 - 1:20 - STAFF AREA FORWARD VIEW

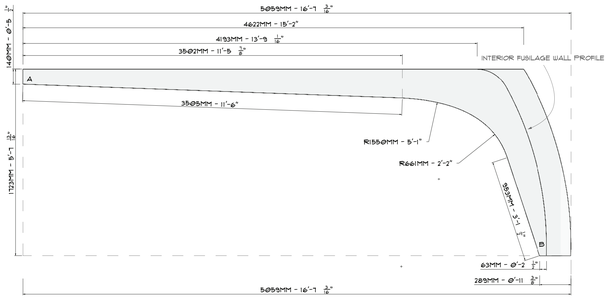

CHORD DISTANCE A-B FOR LED *5650MM

SWOOP HEADER 3 - 1:20

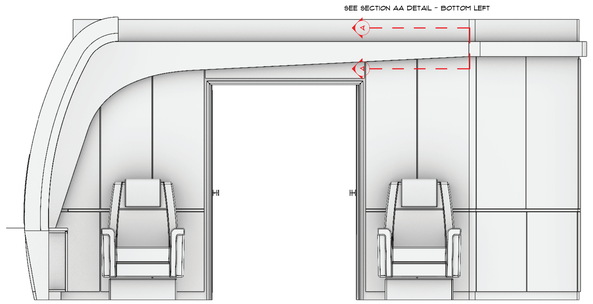

SWOOP HEADER 4 - 1:20 - STAFF AREA REAR VIEW

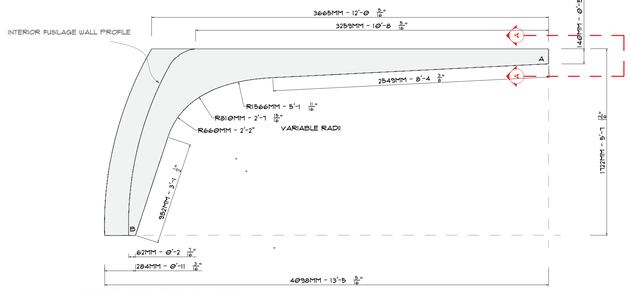

CHORD DISTANCE A-B FOR LED *4650MM

SWOOP HEADER 4 - 1:20

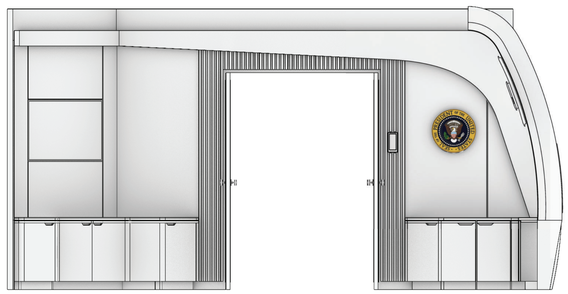

SWOOP HEADER 5 - 1:20 - CONFERENCE ROOM FORWARD VIEW

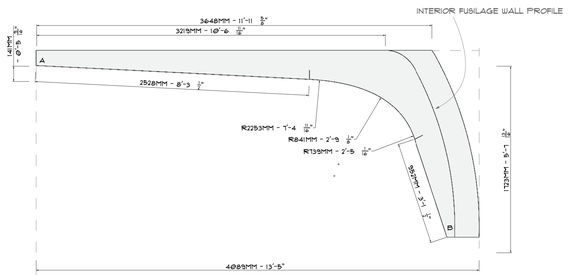

CHORD DISTANCE A-B FOR LED *4660MM

SWOOP HEADER 5 - 1:20

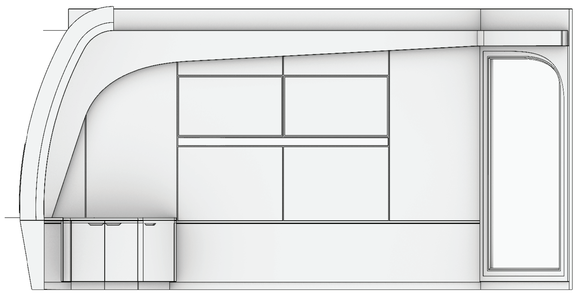

SWOOP HEADER 6 - 1:20 - CONFERENCE ROOM REAR VIEW

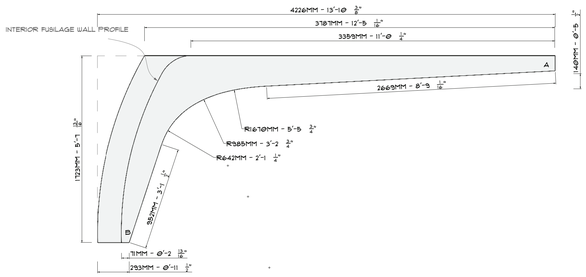

CHORD DISTANCE A-B FOR LED *4880MM

SWOOP HEADER 6 - 1:20

READ WITH:
300-072 AF1 LARGE PLAN
303-072 AF1 LIGHTING PLAN (NA)

321-051 AF1 PRESIDENTS OFFICE & SECURITY 2 P&ES
325-066 AF1 CONFERENCE ROOM P&ES
332-067 AF1 STAFF OFFICE P&ES

373-060 AF1 HEADER SCHEME (NEW DWG)

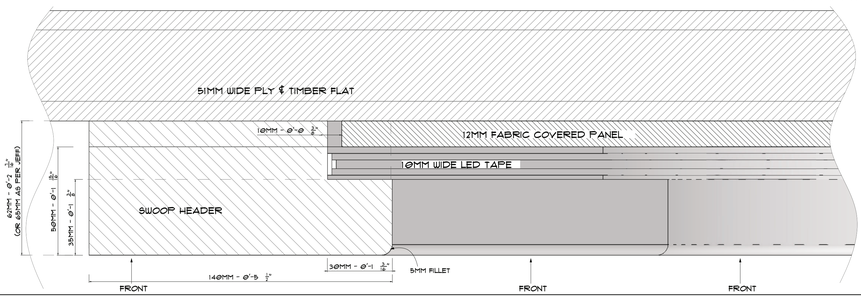

HEADS OF STATE	SET: AIR FORCE 1 - 072
	DETAIL: AF1 - SWOOP HEADER
	DIRECTOR: ILYA NASHULLER
	PRODUCTION DESIGNER: NIALL MORONEY
LOCATIONS / ST: LX STAGE A (SERIOUS STAGES - MEGANOVA) 20, 1:50 & FS	

DRAWN BY: DW	DATE ISSUED: 04 04 23	REVISED:

x	CONST MANAGER	x	PROPS		DIRECTOR		GREENS
x	CARPENTERS	x	PROP MAKING	x	PRODUCTION	x	HEALTH & SAFETY
x	PLASTERERS	x	DRAPES		CAMERA		PREVIS
x	PAINTERS	x	LIGHTING		STAGE HANDS		
	METAL		RIGGERS		SIGNWRITER		
	SCULPTORS	x	PRACTICAL SFX		ACTION VEHICLES		
x	SET DEC		VFX		LOCATIONS		
x	GRAPHICS		STUNTS		SCENIC ARTISTS		

SUP AD APPROVAL: SET #: 072 DWG #: 317