SET	DESCRIPTION	STAGE / LOCATION	DATE	SCALE
AIR FORCE 1	HALLWAY STAIRS LASER PLATE SHEET	LONGCROSS - STAGE A	11. 01. 2023	SCALE - 1 :20 & 1:10 & 1:5 - PRINTED @ A0

DWG# 377-060

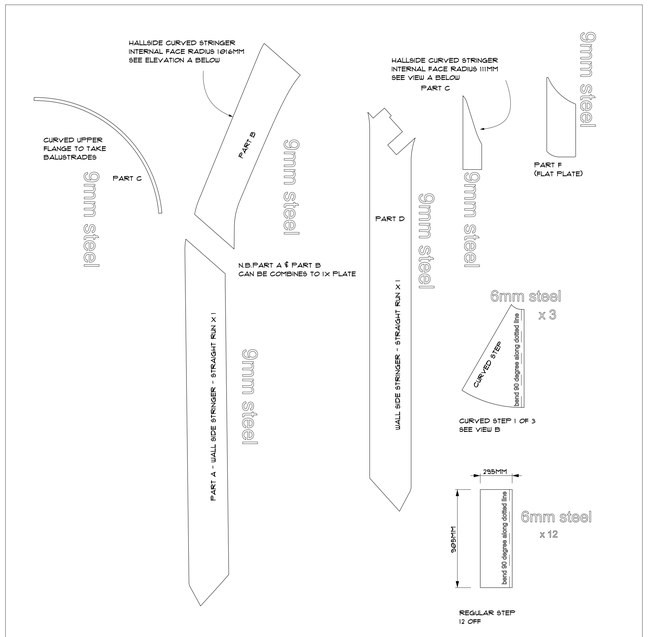

ALL VECTORS ARE INSIDE FACE
(STAIR SIDE FACE)

PLAN OF VECTORS FOR LASER PLATE - 1:20

ALL 9MM STEEL PLATE
EXCEPT STEPS WHICH ARE 6MM PLATE

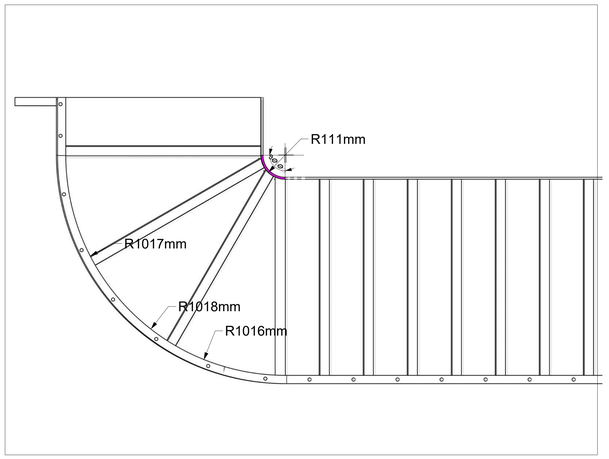

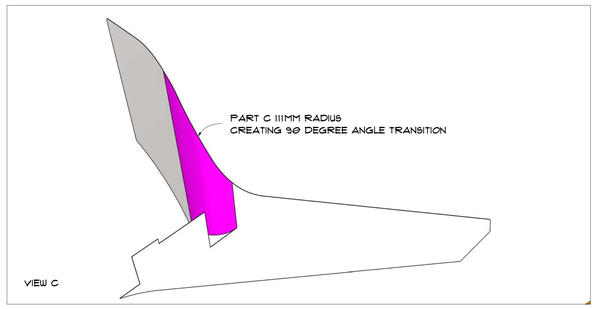

VIEW C

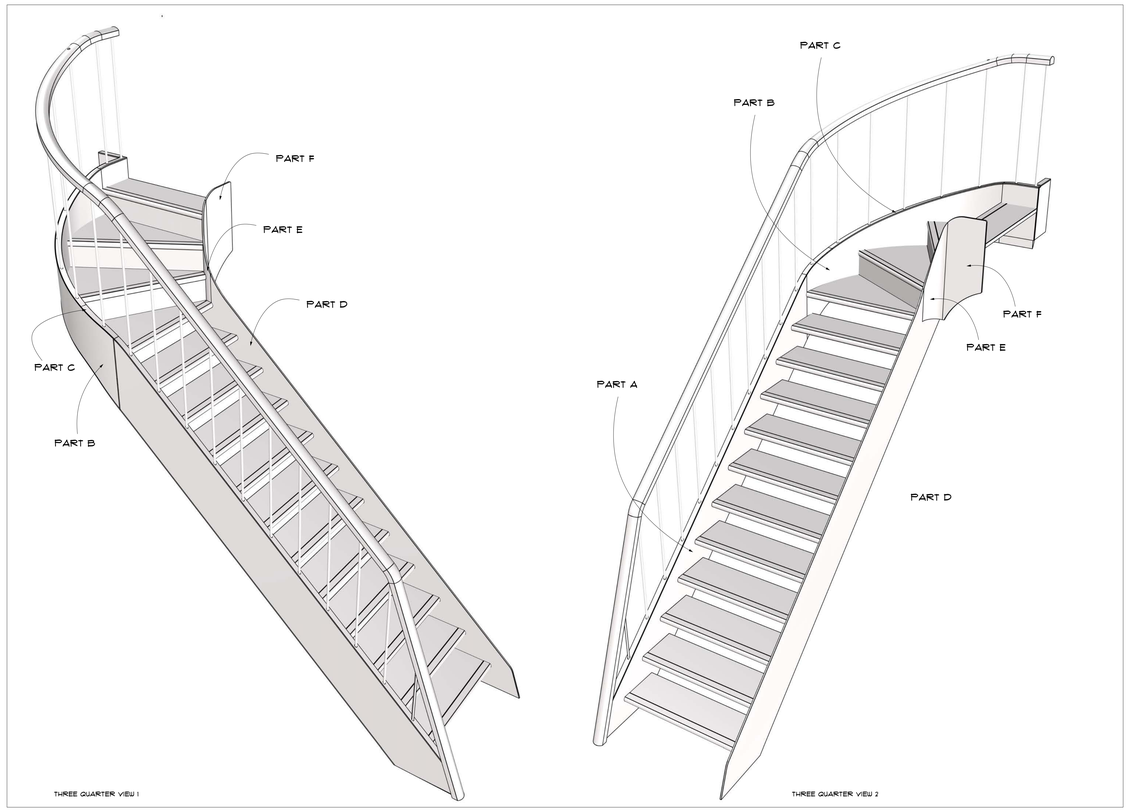

THREE QUARTER VIEW 1

THREE QUARTER VIEW 2

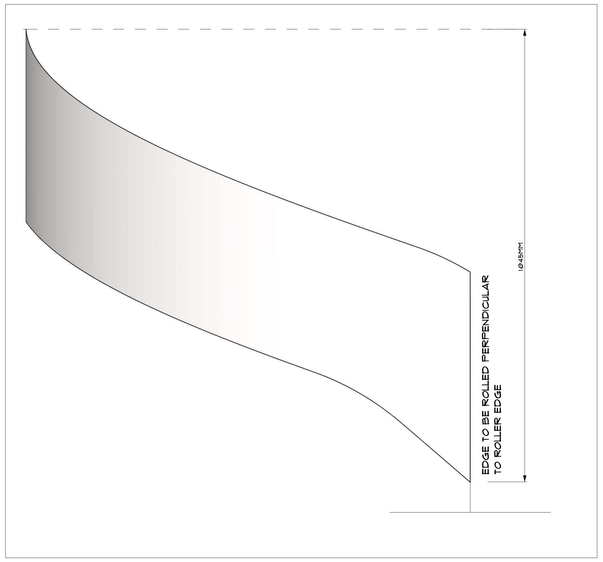

ELEVATION A -ROLLED UPPER HALLSIDE SSTRINGER - 1:5

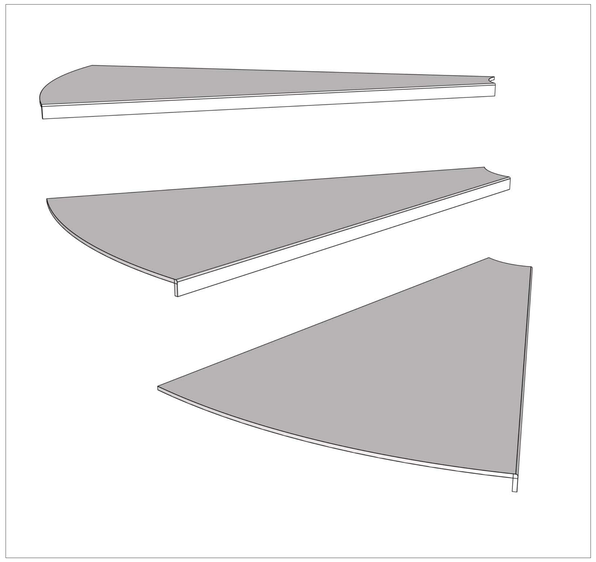

CURVED STEPS - VIEW B

VIEW OF STAIRS IN SITU

VIEW SHOWING EXTENT OF STAIRS BEYOND WALL PLANE

HEADS OF STATE

SET: AF1 HALLWAY & CORRIDOR

DETAIL: STAIRS - LASER PLATE DETAIL

DIRECTOR: ILYA NASHALLER

PRODUCTION DESIGNER: NIALL MORONEY

LOCATIONS / STAGE: LX Stage A (Serious Stages - Meganova) SCALE: 1:20, 1:10, 1:5

DRAWN BY: DW DATE ISSUED: 06 04 23 REVISED:

X	CONST MANAGER		PROPS		DIRECTOR		GREENS
X	CARPENTERS		PROP MAKING		PRODUCTION		HEALTH & SAFETY
	PLASTERERS		DRAPES		CAMERA		FIREVIS
X	PAINTERS		LIGHTING		STAGE HANDS		
X	METAL		RIGGERS		SIGNWRITER		
	SCULPTORS	X	PRACTICAL SFX		ACTION VEHICLES		
	SET DEC		VFX		LOCATIONS		
	GRAPHICS		PRINTS		SCENIC ARTISTS		

SUP AD APPROVAL: SET #: 060 DWG #: 377